

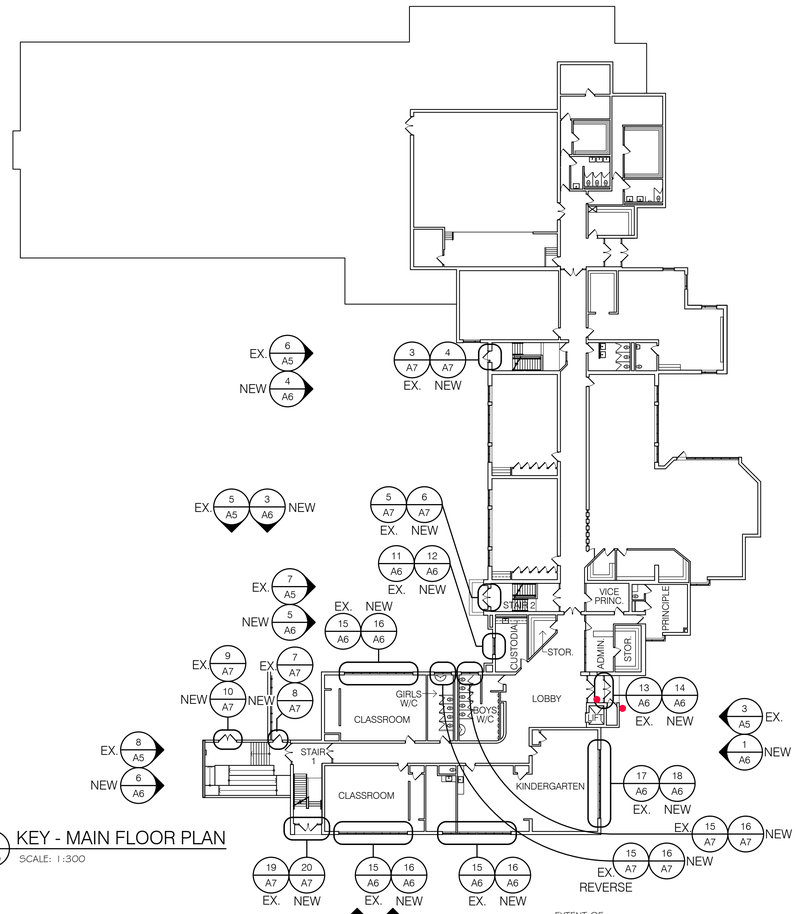



1 A5 KEY - MAIN FLOOR PLAN
SCALE: 1:300

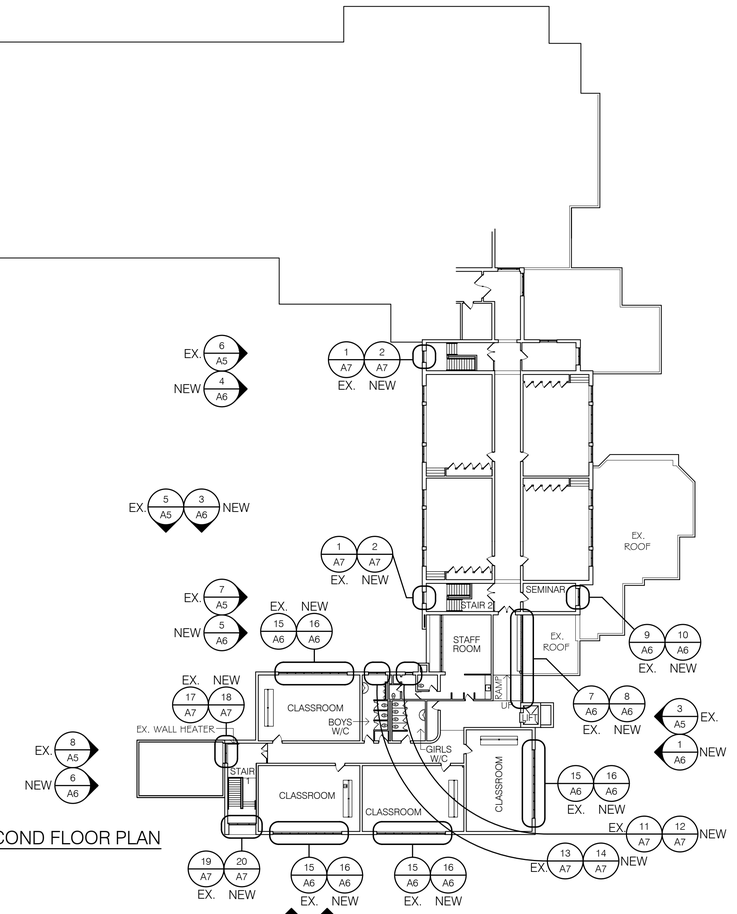


2 A5 KEY - SECOND FLOOR PLAN
SCALE: 1:300

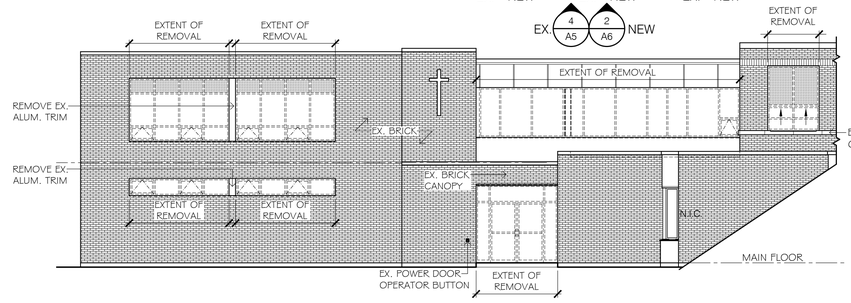


3 A5 EAST ELEVATION - DEMOLITION
SCALE: 1:100

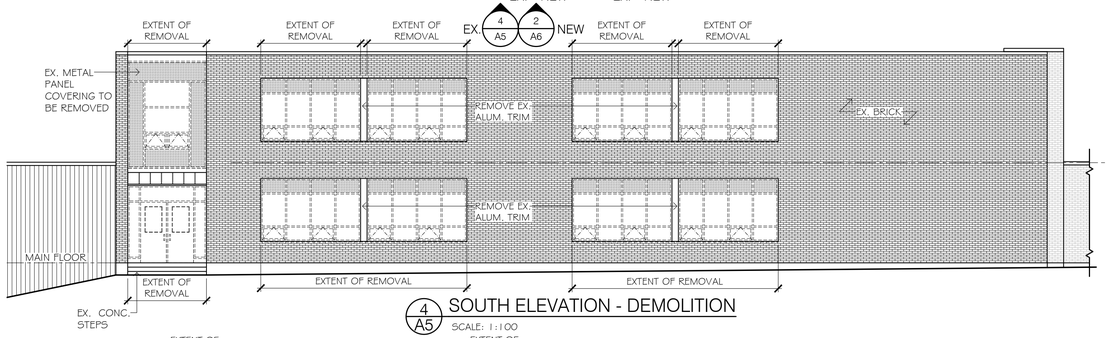


4 A5 SOUTH ELEVATION - DEMOLITION
SCALE: 1:100

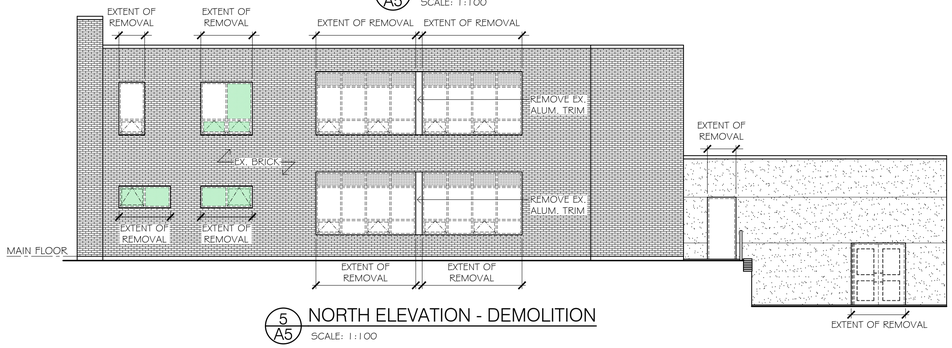


5 A5 NORTH ELEVATION - DEMOLITION
SCALE: 1:100

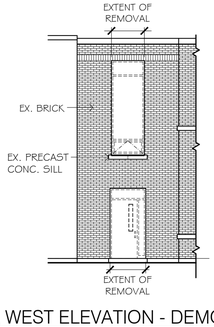

6 A5 WEST ELEVATION - DEMOLITION
SCALE: 1:100

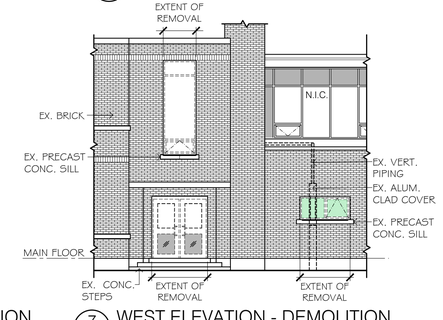

7 A5 WEST ELEVATION - DEMOLITION
SCALE: 1:100

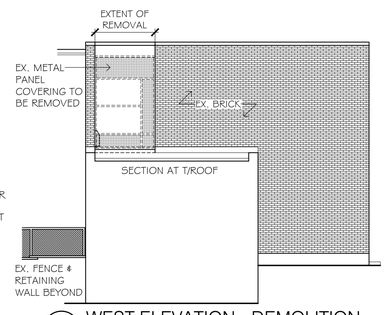

8 A5 WEST ELEVATION - DEMOLITION
SCALE: 1:100

SHORTFORMS
EX. = EXISTING
OB = OBSCURE GLASS
DEMO. = DEMOLITION
ELEV. = ELEVATION
VERT. = VERTICAL
A.T. = ACOUSTIC TILE
P.T. = PRESSURE TREATED
CLG = CEILING
G.B. = GYPSUM BOARD
H.M. = HOLLOW METAL
PT = PAINTED

WILCOX ARCHITECTS INC.
74 LINDSAY ST. SOUTH
LINDSAY, ONTARIO
PHONE: 705-328-0175
wilcox.off@gmail.com

ONTARIO ASSOCIATION OF ARCHITECTS
GLENN K. WILCOX
LICENCE 3966

PROJECT NORTH

Peterborough Victoria Northumberland and Clarington Catholic District School Board

DRAWING LIST

A1-A4 PETER L. ROACH CATHOLIC EDUCATION CENTRE - PETERBOROUGH
A5-A8 ST. ANNE C.E.S. - PETERBOROUGH
A9-A13 ST. JOSEPH C.E.S. - COBOURG

GENERAL NOTES

1. ALL DIMENSIONS/SECTION PROFILES ARE APPROXIMATE AND FOR GENERAL REFERENCE ONLY. CONFIRM ALL DIMENSIONS/DETAILS ON SITE.
2. PROVIDE TEMPORARY HOARDINGS AS REQUIRED TO PROTECT THE BUILDING FROM THE ELEMENTS. MAINTAIN THE SECURITY OF THE BUILDING AT ALL TIMES.
3. REPAIR ALL DAMAGES INCURRED DUE TO RENOVATIONS AND FINISH TO MATCH EXISTING.
4. REMOVAL AND REINSTALLATION OF ALL DRAPERIES/RODS & FURNITURE BY OWNER U.O.N.
5. ALL WORK TO MEET OR EXCEED O.B.C. STANDARDS.

TYPICAL NOTES

DEMOLITION

1. REMOVE AND DISPOSE OFF SITE, EXISTING ALUMINUM WINDOWS/FRAMES, SASHES, SCREENS, VERTICAL/HORIZONTAL MULLIONS, SPANDRELS, ANCHORS AND CAULKING. REMOVE DOORS/FRAMES & THRESHOLDS AS NOTED.
4. REMOVE RUST/CLEAN EX. STEEL LINTELS ABOVE NEW WINDOWS PRIOR TO INSTALLATION. PRIME & PAINT.

NEW WORK

1. SUPPLY AND INSTALL FACTORY ASSEMBLED AND PREFINISHED EXTRUDED ALUMINUM WINDOWS/SPANDRELS DOORS & LOW PROFILE THRESHOLDS AS SPECIFIED, COMPLETE w/TRIMMINGS, FILLERS, GLAZING, OPERABLE HARDWARE, ALUMINUM MESH INSECT SCREENS, WEATHERSTRIPPING, EXTERIOR AND INTERIOR CAULKING, BLOCKING IF REQUIRED, ANCHORAGES, ATTACHMENTS, SHIMS AND INSULATION AS REQUIRED FOR A COMPLETE INSTALLATION. FOAM & CAULK ALL NEW WINDOW PERIMETERS INSIDE & OUT. (TYP.)
4. ALL WINDOW FRAMES & ALUMINUM TRIM TO BE 'CLEAR ANODIZED'.

SP EX. SPANDREL PANELS TO BE REMOVED
SP NEW SPANDREL PANELS
OB OBSCURE GLASS
● LOCATION OF EX. POWER DOOR OPERATOR BUTTONS

FOR TENDER & PERMIT	APRIL 19/2021
ISSUED:	DATE:

THIS DRAWING IS COMPLIMENTARY & MUST BE READ IN CONJUNCTION WITH ALL THE OTHER DRAWINGS AND/OR SPECIFICATIONS. REPORT ANY INCONSISTENCIES TO THE ARCHITECT.


PROJECT:
2021 WINDOW REPLACEMENT
ST. ANNE - PETERBOROUGH

919 D'ARCY STREET, COBOURG, ONTARIO K9A 4B4


DRAWING TITLE:
EX. KEY MAIN FLOOR PLAN
EX. ELEVATIONS
- DEMOLITION

SCALE:	AS NOTED
DRAWN BY:	SV
CHECKED BY:	GW


DRAWING NUMBER: A5
PG 1 OF 4 21017

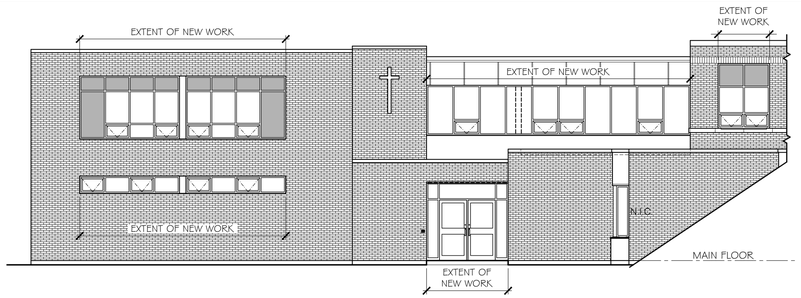


1 A6 EAST ELEVATION - NEW WORK
SCALE: 1:100

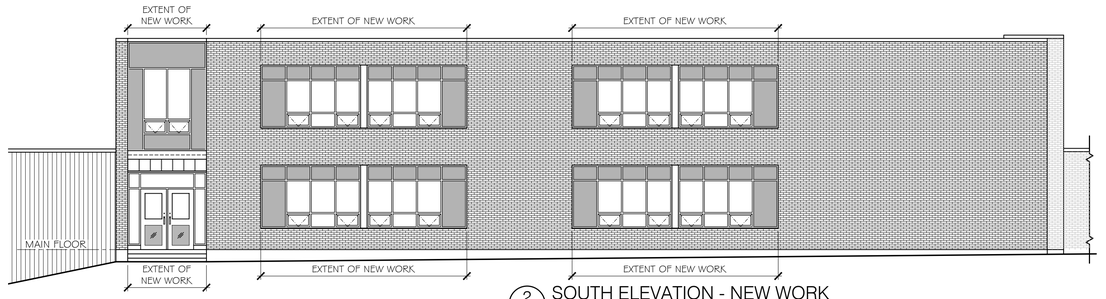


2 A6 SOUTH ELEVATION - NEW WORK
SCALE: 1:100

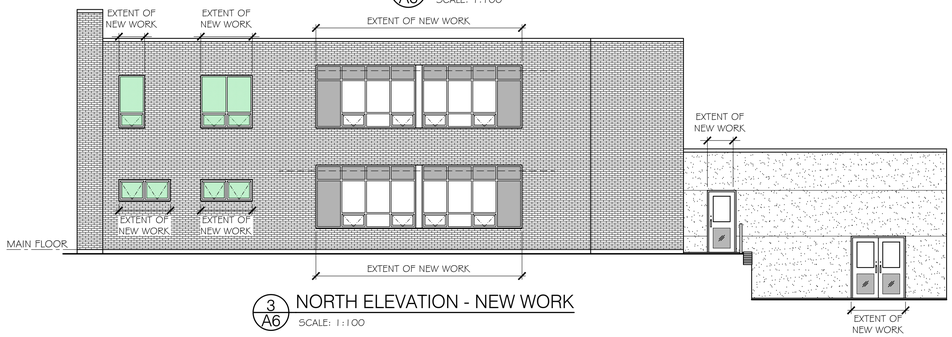


3 A6 NORTH ELEVATION - NEW WORK
SCALE: 1:100

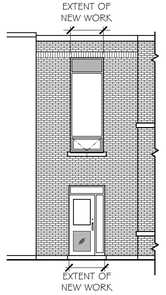


4 A6 WEST ELEVATION - NEW WORK
SCALE: 1:100

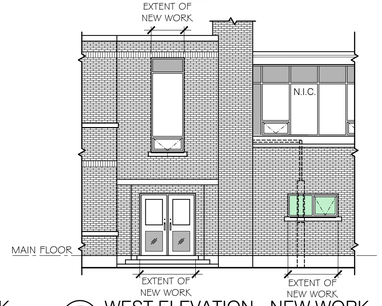


5 A6 WEST ELEVATION - NEW WORK
SCALE: 1:100

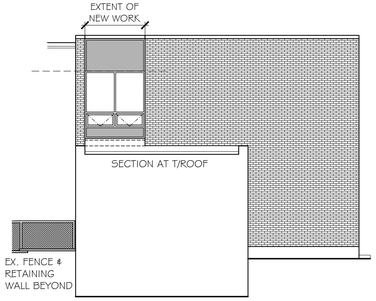


6 A6 ELEVATION - NEW WORK
SCALE: 1:100

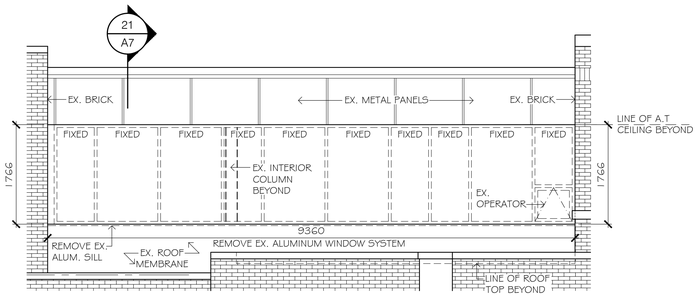


7 A6 WINDOW ELEV. - DEMO
SCALE: 1:50 SECOND FLOOR

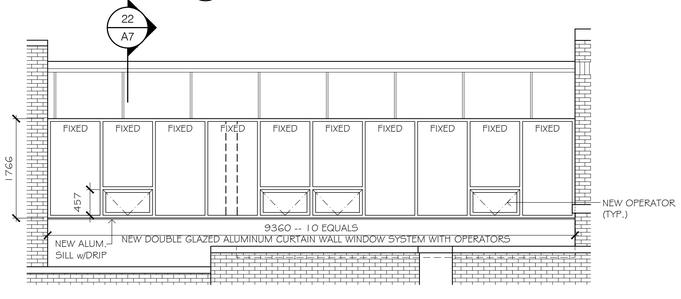


8 A6 WINDOW ELEV. - NEW WORK
SCALE: 1:50 SECOND FLOOR

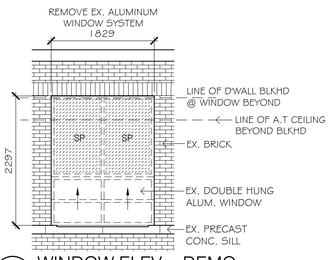


9 A6 WINDOW ELEV. - DEMO
SCALE: 1:50 SECOND FLOOR

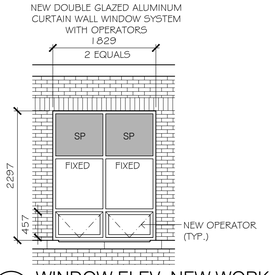


10 A6 WINDOW ELEV. NEW WORK
SCALE: 1:50 SECOND FLOOR

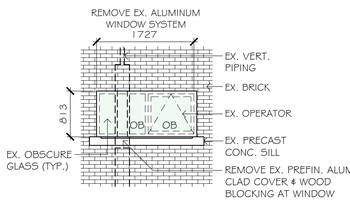


11 A6 WINDOW ELEV. - DEMO.
SCALE: 1:50

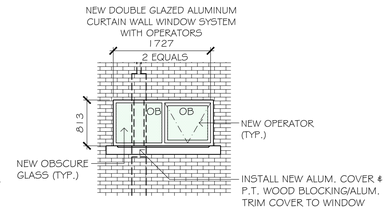


12 A6 WINDOW ELEV. - NEW WORK
SCALE: 1:50

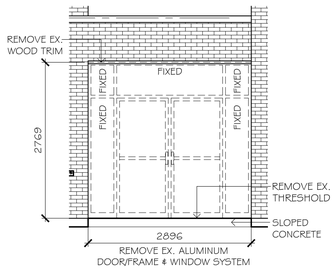


13 A6 WINDOW/DOOR ELEV. - DEMO.
SCALE: 1:50

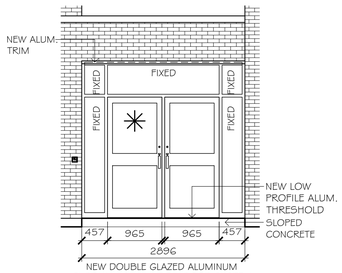


14 A6 WINDOW/DOOR ELEV. - NEW WORK
SCALE: 1:50
NEW DOORS - SEE 23/A75

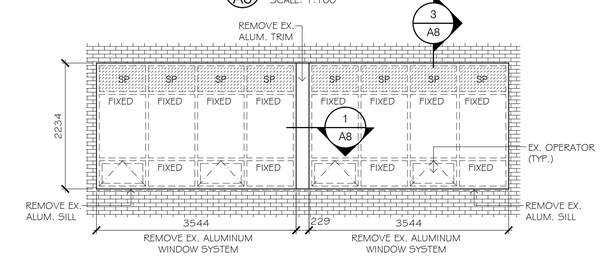

15 A6 WINDOW ELEV. - DEMO.
SCALE: 1:50

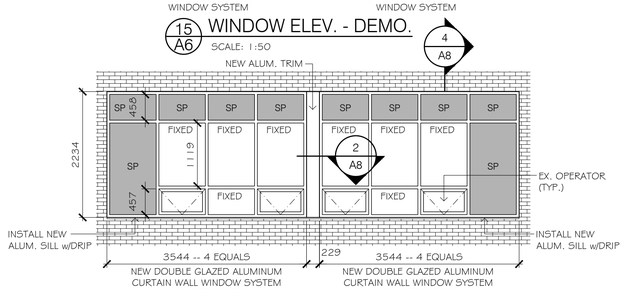

16 A6 WINDOW ELEV. - NEW WORK
SCALE: 1:50

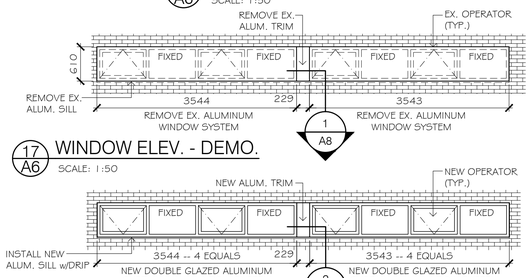

17 A6 WINDOW ELEV. - DEMO.
SCALE: 1:50

18 A6 WINDOW ELEV. - NEW WORK
SCALE: 1:50

WILCOX ARCHITECTS INC.
74 LINDSAY ST. SOUTH
LINDSAY, ONTARIO
PHONE: 705-328-0175
wilcox.off@gmail.com

ONTARIO ASSOCIATION OF ARCHITECTS
GLENN K. WILCOX
LICENCE 3966

PROJECT NORTH

NEW POWER DOOR OPERATOR - CONNECT TO EXISTING POWER & CONTROLS

FOR TENDER & PERMIT	APRIL 19/2021
ISSUED:	DATE:


THIS DRAWING IS COMPLIMENTARY & MUST BE READ IN CONJUNCTION WITH ALL THE OTHER DRAWINGS AND/OR SPECIFICATIONS. REPORT ANY INCONSISTENCIES TO THE ARCHITECT.

PROJECT:
2021 WINDOW REPLACEMENT
ST. ANNE - PETERBOROUGH


919 D'ARCY STREET, COBOURG, ONTARIO K9A 4B4

DRAWING TITLE:
ELEVATIONS - NEW WORK
WINDOW & DOOR ELEV.
DETAILS


SCALE: AS NOTED	DRAWING NUMBER: A6
DRAWN BY: SV	
CHECKED BY: GW	PG 2 OF 4 21017

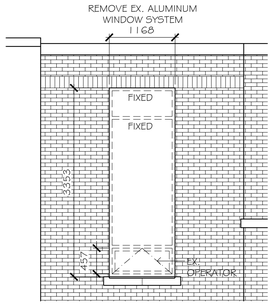


1 A7 WINDOW/DOOR ELEV. - DEMO.
SCALE: 1:50

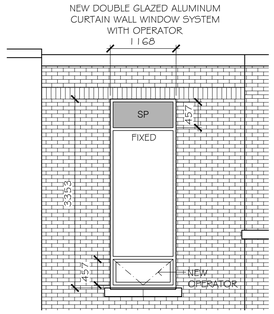


2 A7 WINDOW/DOOR ELEV. - NEW WORK
SCALE: 1:50

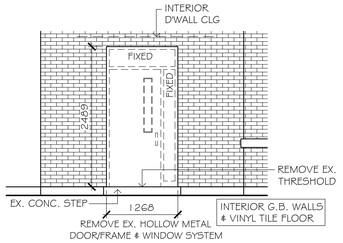


3 A7 WINDOW/DOOR ELEV. - DEMO.
SCALE: 1:50

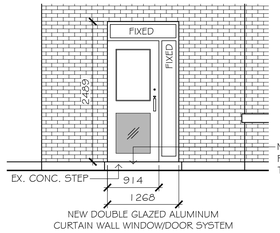


4 A7 WINDOW/DOOR ELEV. - NEW WORK
SCALE: 1:50
NEW DOORS - SEE 23/A75

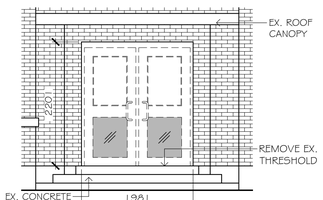


5 A7 DOOR ELEV. - DEMO.
SCALE: 1:50

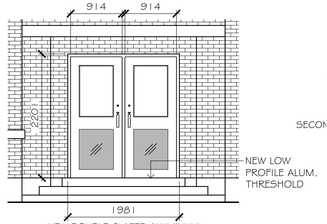


6 A7 DOOR ELEV. - NEW WORK
SCALE: 1:50
NEW DOORS - SEE 23/A75

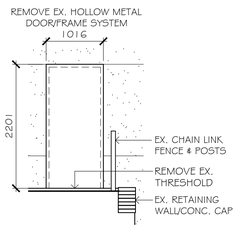


7 A7 DOOR ELEV. - DEMO.
SCALE: 1:50

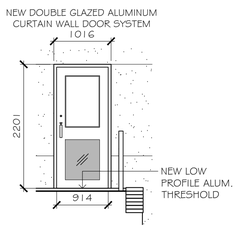


8 A7 DOOR ELEV. - NEW WORK
SCALE: 1:50
NEW DOORS - SEE 23/A75

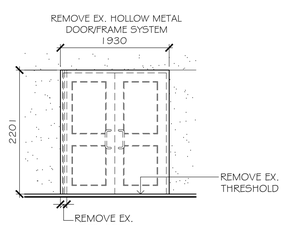


9 A7 DOOR ELEV. - DEMO.
SCALE: 1:50

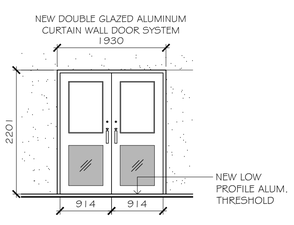


10 A7 DOOR ELEV. - NEW WORK
SCALE: 1:50
NEW DOORS - SEE 23/A75

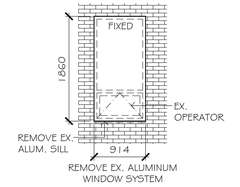


11 A7 WINDOW ELEV. - DEMO.
SCALE: 1:50

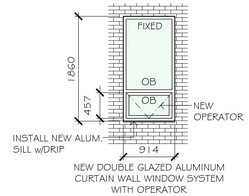


12 A7 WINDOW ELEV. - NEW WORK
SCALE: 1:50

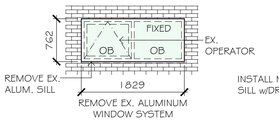


15 A7 WINDOW ELEV. - DEMO.
SCALE: 1:50

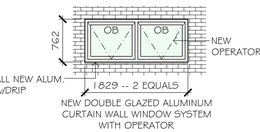


16 A7 WINDOW ELEV. - NEW WORK
SCALE: 1:50

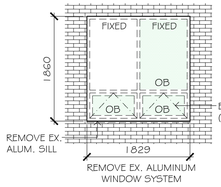


13 A7 WINDOW ELEV. - DEMO.
SCALE: 1:50

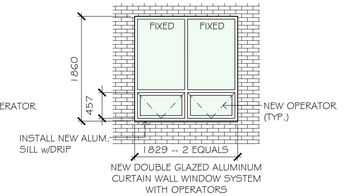


14 A7 WINDOW ELEV. - NEW WORK
SCALE: 1:50

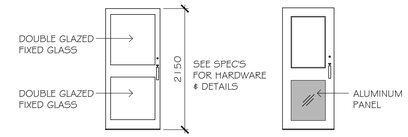


23 A7 TYP. NEW DOORS
SCALE: 1:50

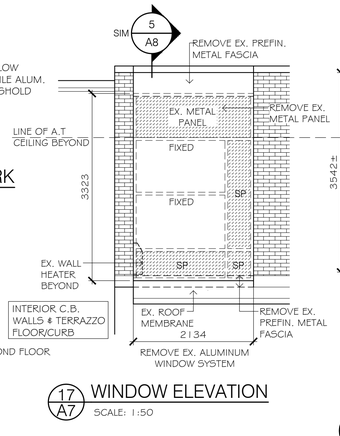


17 A7 WINDOW ELEVATION
SCALE: 1:50

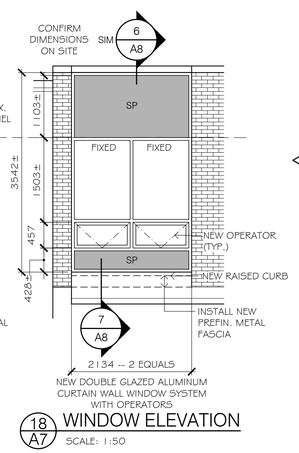


18 A7 WINDOW ELEVATION
SCALE: 1:50

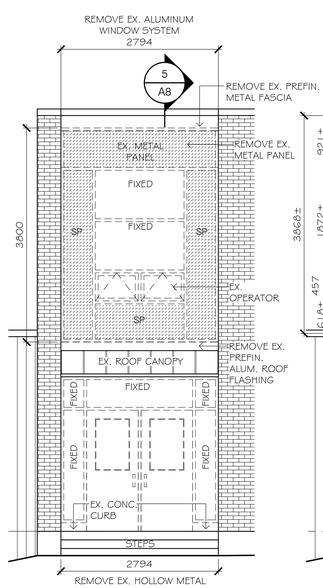


19 A7 WINDOW/DOOR ELEV. - DEMO.
SCALE: 1:50

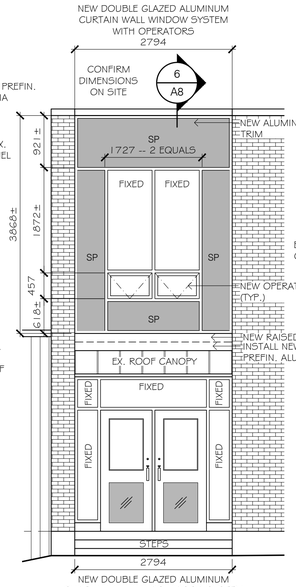

20 A7 WINDOW/DOOR ELEV. - NEW WORK
SCALE: 1:50
NEW DOORS - SEE 23/A75

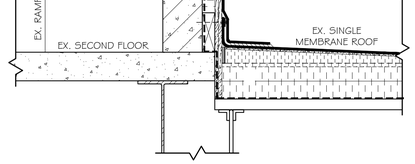

21 A7 TYP. SECTION - DEMOLITION
SCALE: 1:10
CORRIDOR

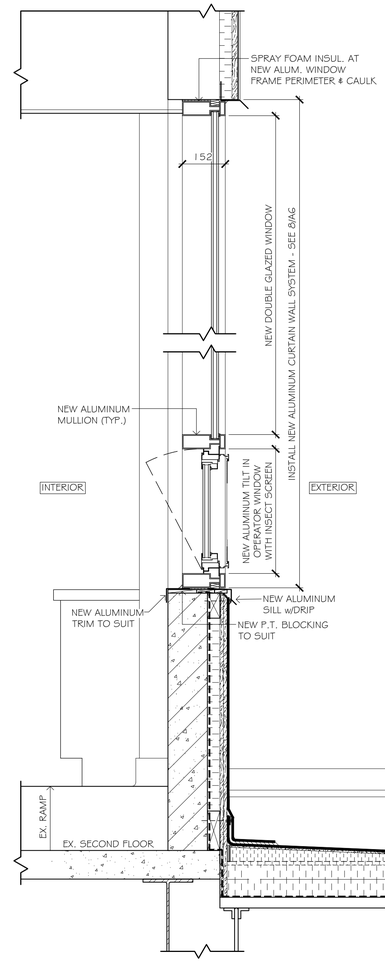

22 A7 TYP. SECTION - NEW WORK
SCALE: 1:10
CORRIDOR

WILCOX ARCHITECTS INC.
74 LINDSAY ST. SOUTH
LINDSAY, ONTARIO
PHONE: 705-328-0175
wilcox.off@gmail.com

ONTARIO ASSOCIATION OF ARCHITECTS
GLENN A. WILCOX
LICENCE 3966

PROJECT NORTH

FOR TENDER & PERMIT	APRIL 19/2021
ISSUED:	DATE:


THIS DRAWING IS COMPLIMENTARY & MUST BE READ IN CONJUNCTION WITH ALL THE OTHER DRAWINGS AND/OR SPECIFICATIONS. REPORT ANY INCONSISTENCIES TO THE ARCHITECT.

PROJECT:
2021 WINDOW REPLACEMENT
ST. ANNE - PETERBOROUGH

919 D'ARCY STREET, COBOURG, ONTARIO K9A 4B4


DRAWING TITLE:
WINDOW/DOOR ELEV. DETAILS
WINDOW SECTIONS

SCALE:	AS NOTED	DRAWING NUMBER:
DRAWN BY:	SV	A7
CHECKED BY:	GW	PG 3 OF 4 21017

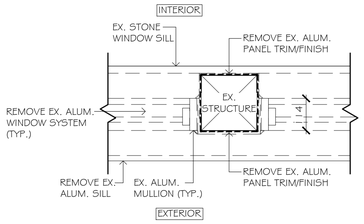


1 A8 TYP. COLUMN PLAN SECTION - DEMOLITION

SCALE: 1:10

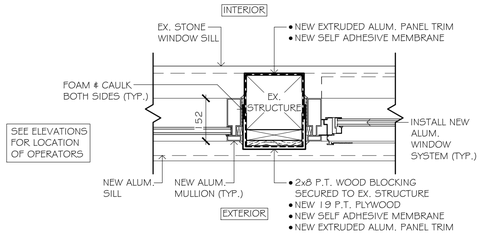


2 A8 TYP. COLUMN PLAN SECTION - NEW WORK

SCALE: 1:10

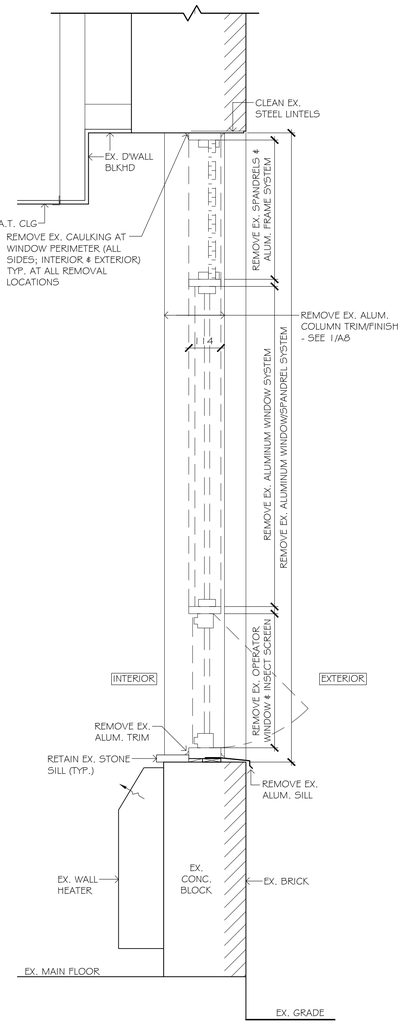


3 A8 TYP. SECTION - DEMOLITION

SCALE: 1:10

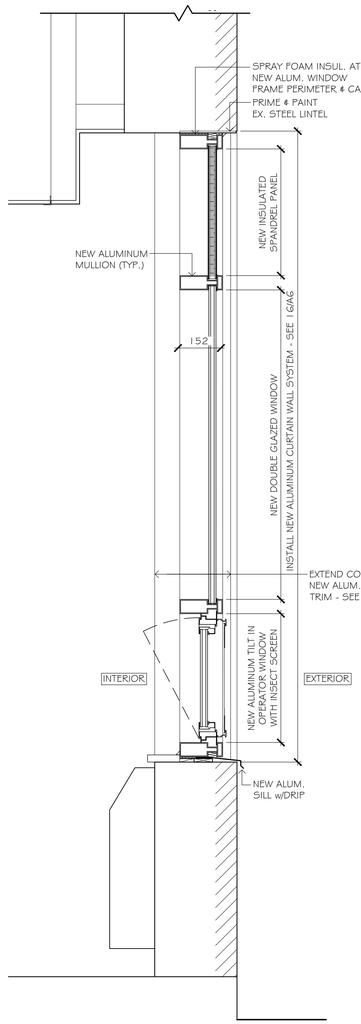


4 A8 TYP. SECTION - NEW WORK

SCALE: 1:10

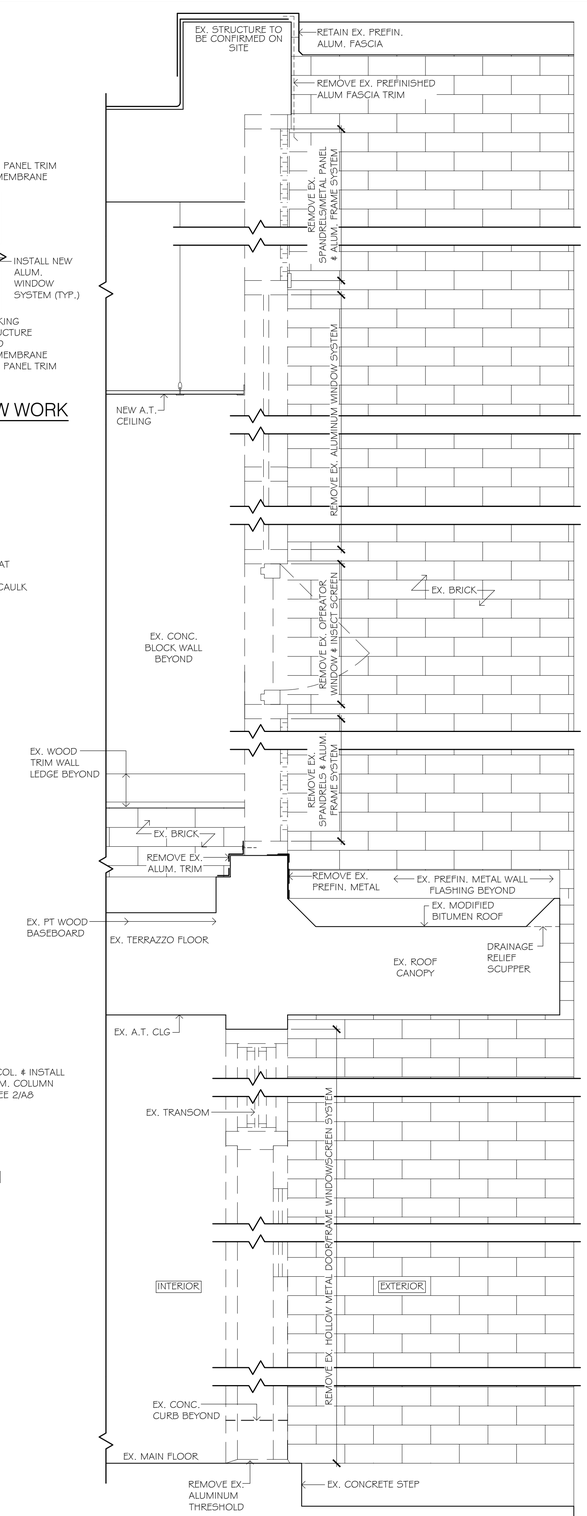

5 A8 SECTION @ ENTR. & STAIR LANDING - DEMOLITION

SCALE: 1:10

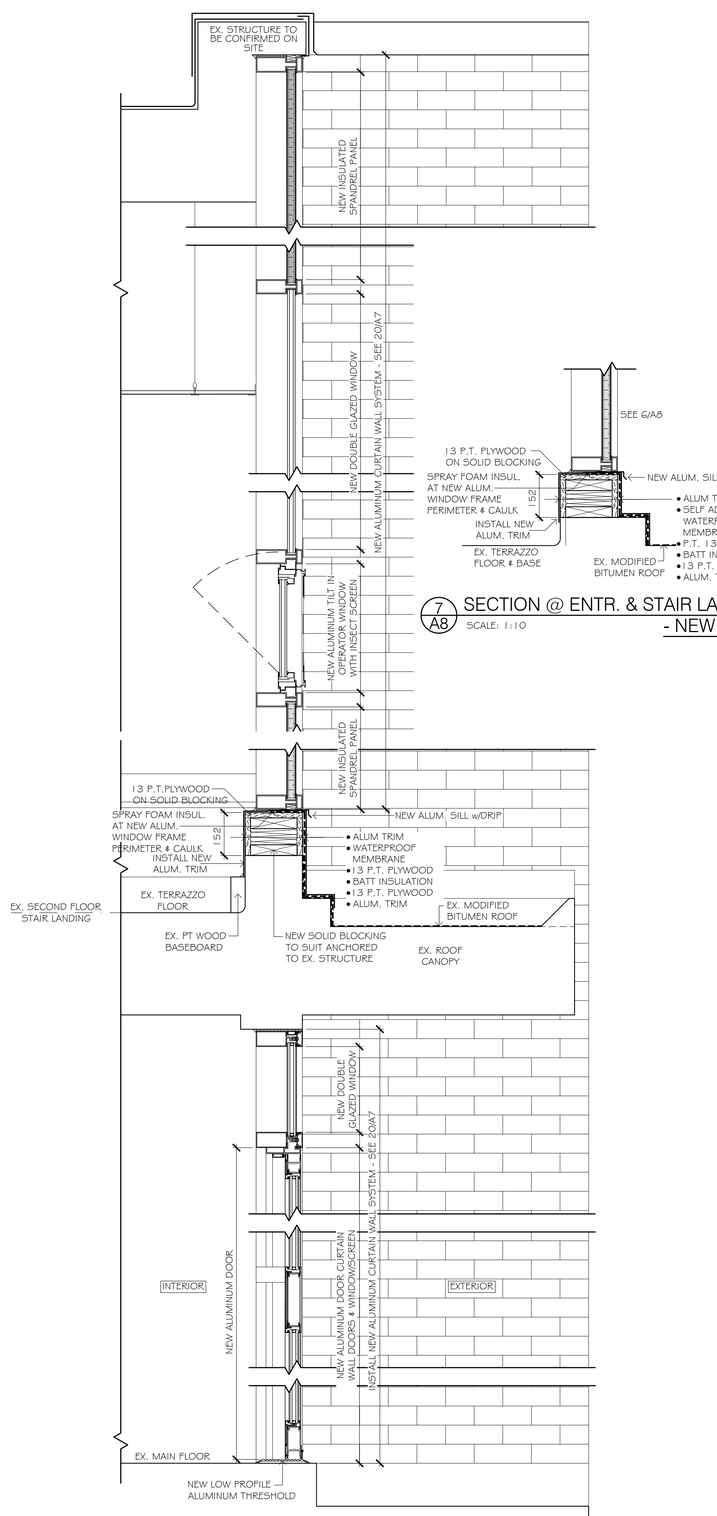

6 A8 SECTION @ ENTR. & STAIR LANDING - NEW WORK

SCALE: 1:10

7 A8 SECTION @ ENTR. & STAIR LANDING - NEW WORK

SCALE: 1:10

WILCOX ARCHITECTS INC.
74 LINDSAY ST. SOUTH
LINDSAY, ONTARIO
PHONE: 705-328-0175
wilcox.off@gmail.com

ONTARIO ASSOCIATION OF ARCHITECTS
GLENN K. WILCOX
LICENCE 3966

PROJECT NORTH

FOR TENDER & PERMIT	APRIL 19/2021
ISSUED:	DATE:

THIS DRAWING IS COMPLIMENTARY & MUST BE READ IN CONJUNCTION WITH ALL THE OTHER DRAWINGS AND/OR SPECIFICATIONS. REPORT ANY INCONSISTENCIES TO THE ARCHITECT.

PROJECT:
2021 WINDOW REPLACEMENT
ST. ANNE - PETERBOROUGH

919 D'ARCY STREET, COBOURG, ONTARIO K9A 4B4

DRAWING TITLE:
WINDOW/DOOR
& SCREEN SECTIONS

SCALE: AS NOTED	DRAWING NUMBER: A8
DRAWN BY: SV	
CHECKED BY: GW	PG 4 OF 4 21017