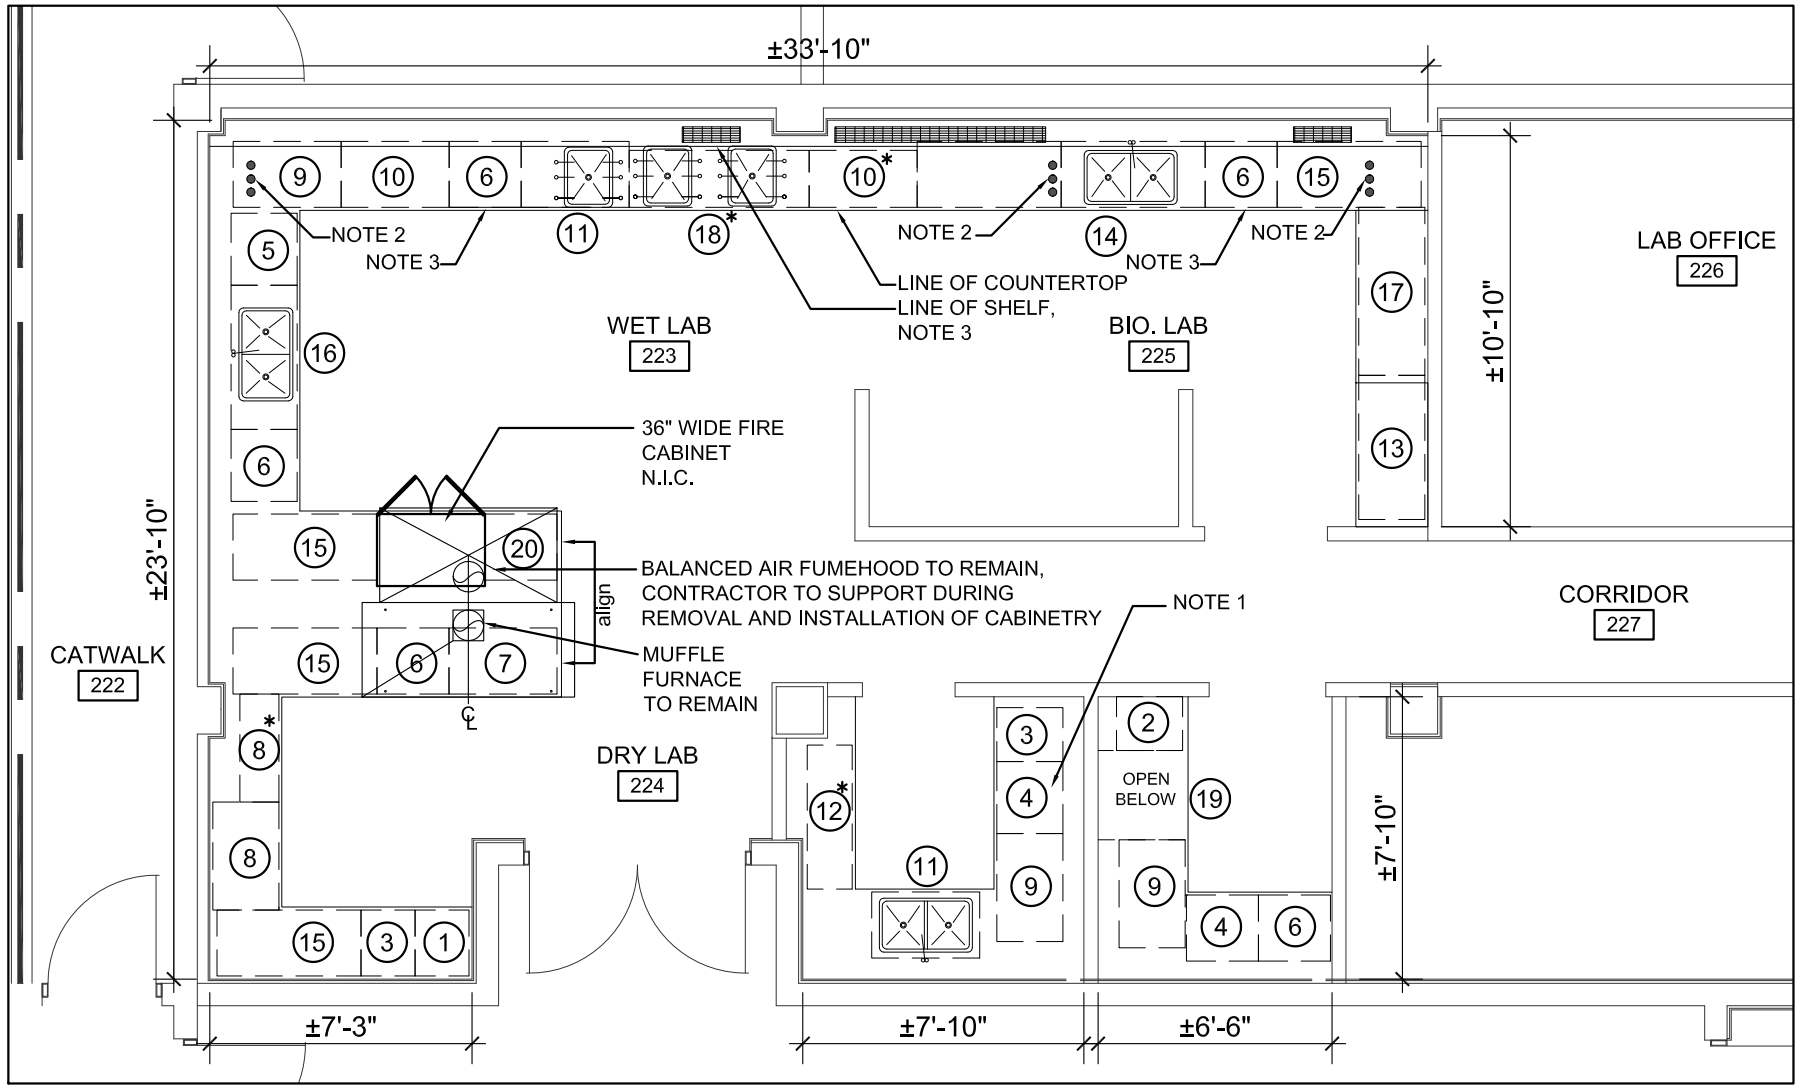

* INDICATES SPECIAL DEPTH

LEGEND

0000 DENOTES ROOM NUMBERS

STAINLESS STEEL SINK, SINGLE OR DOUBLE

GENERAL NOTES

1. REMOVE EXISTING LOWER CABINETS AND COUNTERTOPS
2. REMOVE EXISTING SINKS AND DISPOSE. SALVAGE TAP SETS FOR RE-USE
3. ALL EXISTING WALLS AND FLOORING AFFECTED BY DEMOLITION TO BE MADE GOOD TO MATCH EXISTING IN CONSTRUCTION, FINISH AND TYPE
4. IT IS THE CONTRACTOR'S RESPONSIBILITY TO MAKE GOOD ALL AREAS AFFECTED BY DEMOLITION
5. WHERE SINK MODULE INDICATED, REMOVE AND REPLACE SINKS (TAP SETS TO REMAIN AND BE CLEANED). CONNECT TO EXISTING DCW, DHW AND SANITARY LINES

REFERENCE NOTES

1. REMOVE EXISTING DISHWASHER AND CAP ASSOCIATED PLUMBING AND INSTALL NEW CABINET
2. TWO TAPS (AIR AND VACUUM) TO REMAIN AND ONE TAP (GAS) TO BE REMOVED. DURING DEMOLITION, REMOVE EXISTING AIR AND VACUUM TAPS AND DISCONNECT PIPING. INSTALL NEW CABINETRY AND RE-INSTALL TAPS AND RECONNECT PIPING
3. REUSE EXISTING GRILLES ALONG NORTH WALL SHELF AND UNDER CABINETS AS INDICATED

	QUAN.	CABINET WIDTH	DESCRIPTION
1	1	18"	LOWER CUPBOARD MODULE WITH 1 ADJUSTABLE SHELF
2	1	18"	LOWER 2 DRAWER MODULE
3	2	18"	LOWER 4 DRAWER MODULE
4	2	24"	LOWER CUPBOARD MODULE WITH 1 ADJUSTABLE SHELF
5	1	24"	LOWER CUPBOARD/DRAWER MODULE WITH 1 ADJUSTABLE SHELF
6	5	24"	LOWER FOUR DRAWER MODULE
7	1	36"	LOWER CUPBOARD MODULE WITH 1 ADJUSTABLE SHELF
8	2	36"	LOWER CUPBOARD/DRAWER MODULE WITH 1 ADJUSTABLE SHELF, 1 SPECIAL DEPTH
9	3	36"	LOWER CUPBOARD BLIND CORNER MODULE WITH 1 ADJUSTABLE SHELF
10	2	36"	KNEE SPACE WITH 2 DRAWER MODULE, 1 SPECIAL DEPTH

	QUAN.	CABINET WIDTH	DESCRIPTION
11	2	36"	LOWER SINK MODULE
12	4	48"	LOWER CUPBOARD MODULE WITH 1 ADJUSTABLE SHELF, SPECIAL DEPTH
13	2	48"	LOWER CUPBOARD/DRAWER MODULE WITH 1 ADJUSTABLE SHELF
14	2	48"	LOWER 4 DRAWER MODULE
15	4	48"	LOWER CUPBOARD BLIND CORNER MODULE WITH 1 ADJUSTABLE SHELF
16	1	48"	LOWER SINK MODULE
17	1	+/-56"	KNEE SPACE
18	2	60"	LOWER SINK MODULE, SPECIAL DEPTH
19	1	+/-28"	KNEE SPACE
20	1	SIZE TO MATCH EXISTING	CORROSIVE LOWER CUPBOARD MODULE WITH 1 ADJUSTABLE SHELF

CONTRACTOR TO VERIFY SIZES OF CABINETRY AND COUNTERTOPS PRIOR TO ORDERING OR MANUFACTURING

PLEASE NOTE
ALL MEASUREMENTS ARE APPROXIMATE ONLY AND ARE TO BE VERIFIED BY THE CONTRACTOR ON SITE. REGION ASSUMES NO RESPONSIBILITY FOR THE ACCURACY OF THE LOCATION OF EXISTING SERVICES AS INDICATED ON THIS DRAWING.

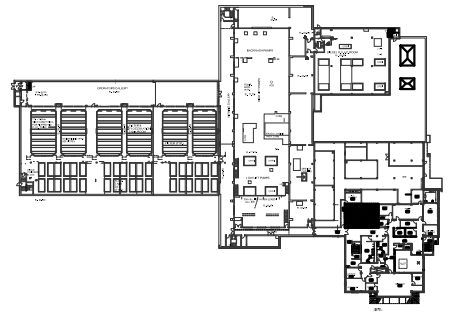

KEY PLAN

CONSULTANT REVISIONS

NO.	DATE	NAME	REVISIONS

PRIME CONSULTANT
N/A

SUB-CONSULTANT

DESIGN BY: CJ	SCALE 3/16" = 1'-0"
DRAWN BY: CJ	DATE: 2017-10-16
CHECKED BY: DJ	CONSULTANT PROJECT NO.
APPROVED BY: MM	

CONTRACT REVISIONS

NO.	DATE	NAME	REVISIONS

THE REGIONAL MUNICIPALITY OF DURHAM
WORKS DEPARTMENT
DESIGN, CONSTRUCTION & ASSET MANAGEMENT

REPLACE COUNTERTOPS, CABINETRY AND SINKS AJAX WSP 75 LAKE DRIVEWAY, AJAX

PROPERTY NO. WSP-A-001	FACILITY CODE WSP-E13-0017	
CONTRACT NO. Q-1046-2017	DRAWING NO. A-201	SHEET NO. 1 OF 1

J:\FACTECH\Projects\Water\Ajax WSP-Lab Cabinetry\AWWSP-LAB-MILLWORK-26OCT17.dwg
10/27/2017 8:55 AM