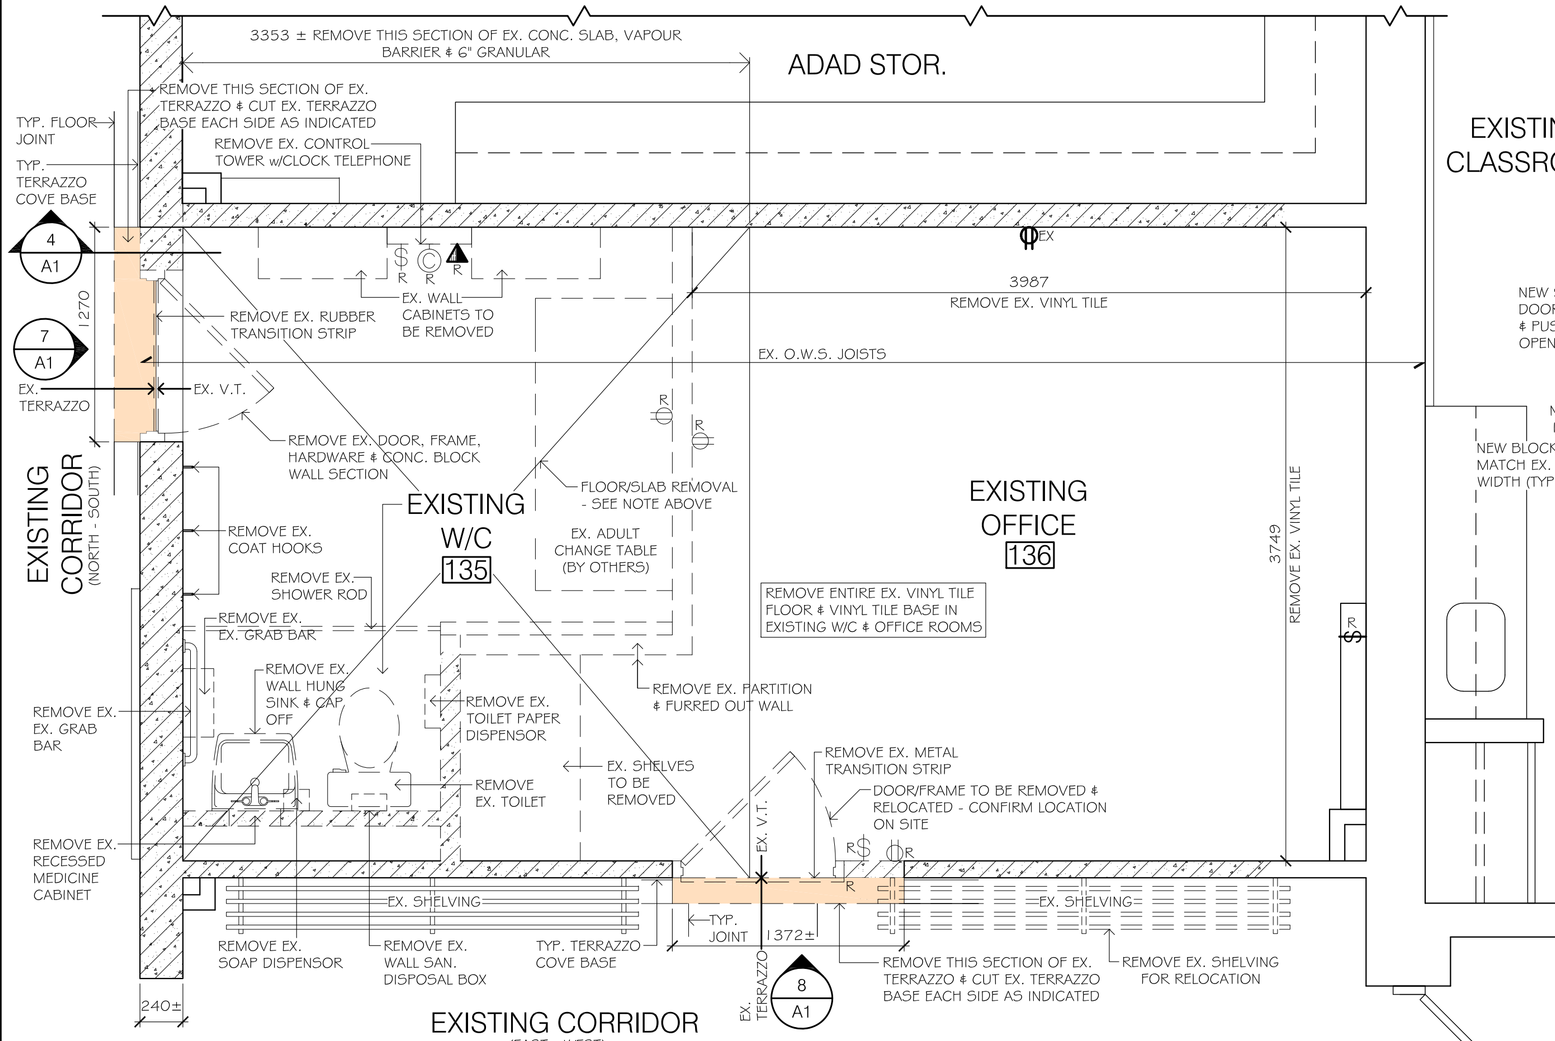

1 A1 EXISTING - DEMOLITION
SCALE: 1:25

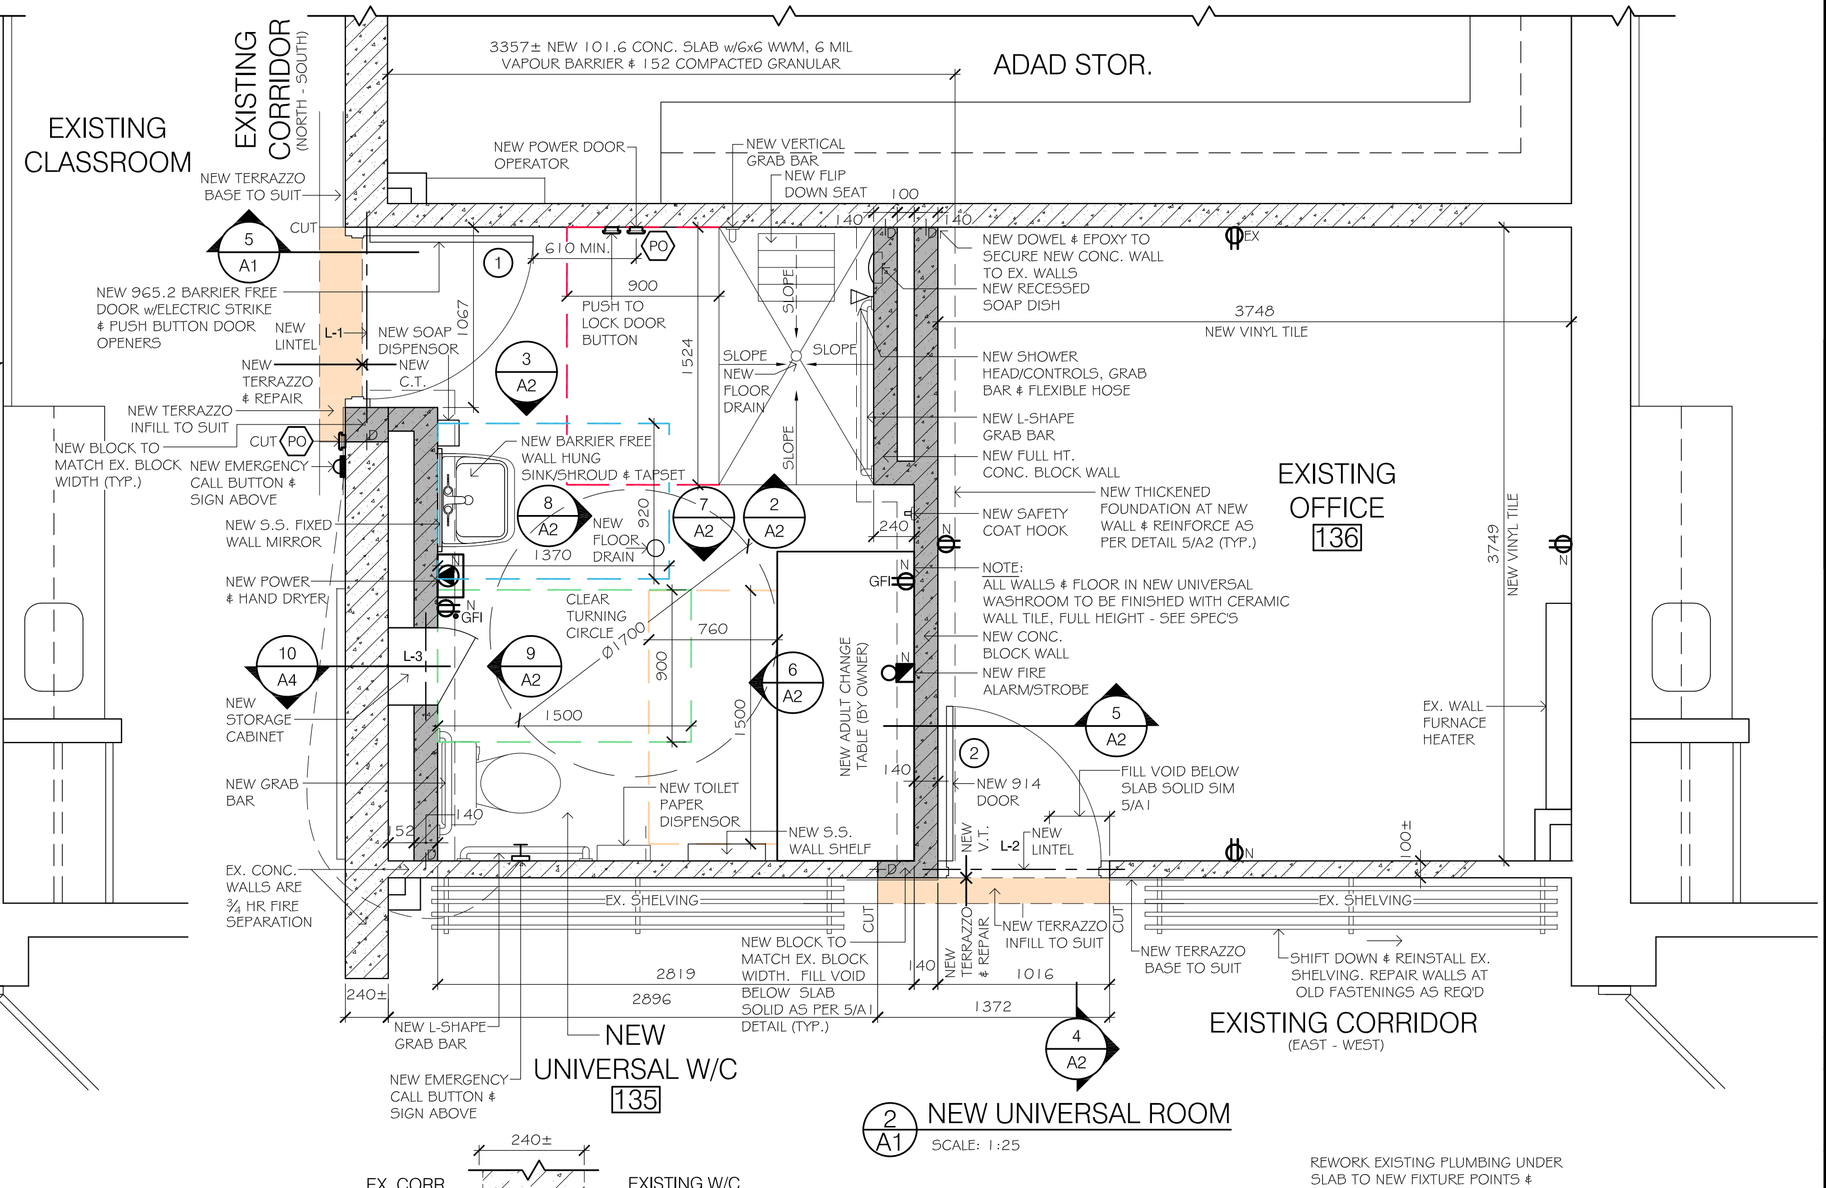

2 A1 NEW UNIVERSAL ROOM
SCALE: 1:25

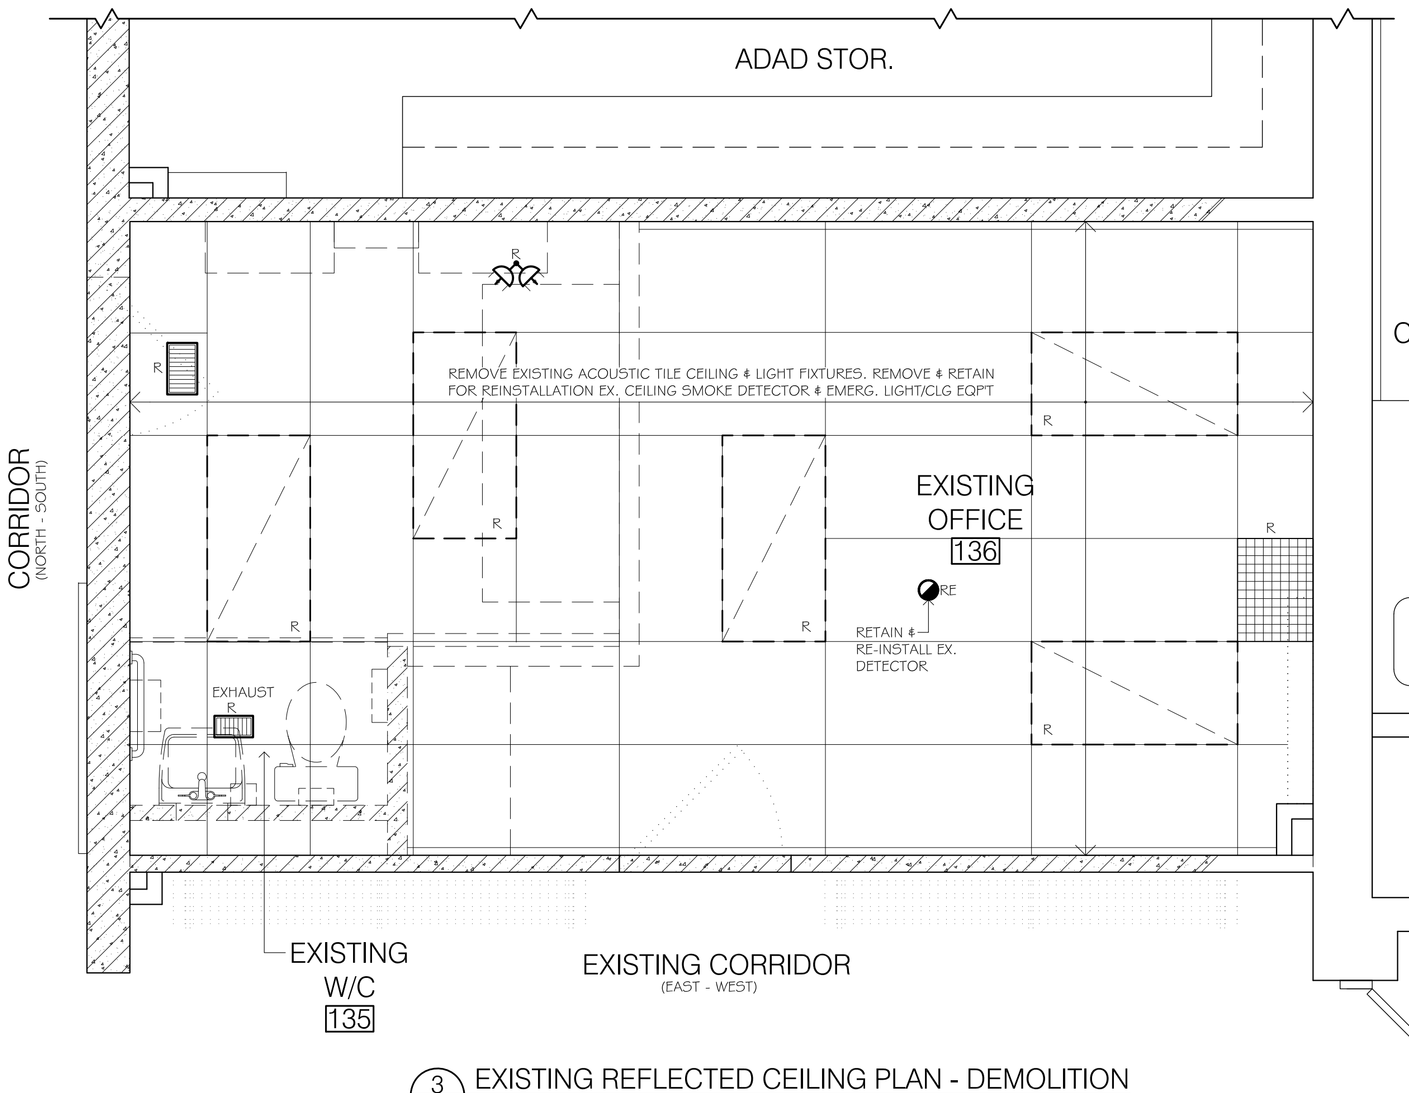

3 A1 EXISTING REFLECTED CEILING PLAN - DEMOLITION
SCALE: 1:25

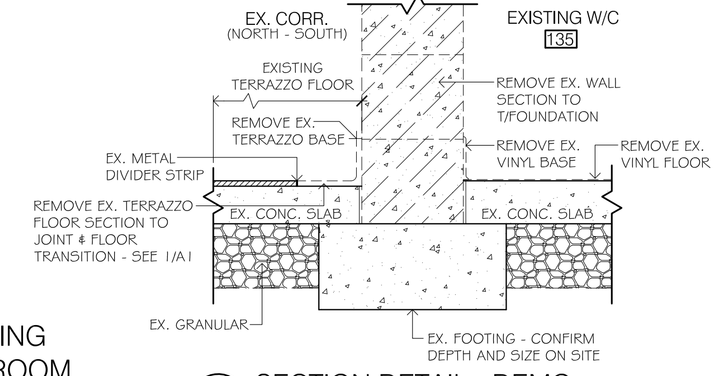

4 A1 SECTION DETAIL - DEMO.
SCALE: 1:10

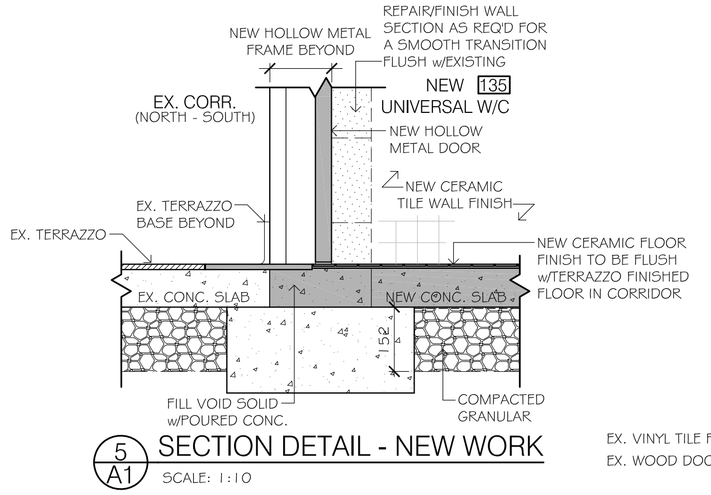

5 A1 SECTION DETAIL - NEW WORK
SCALE: 1:10

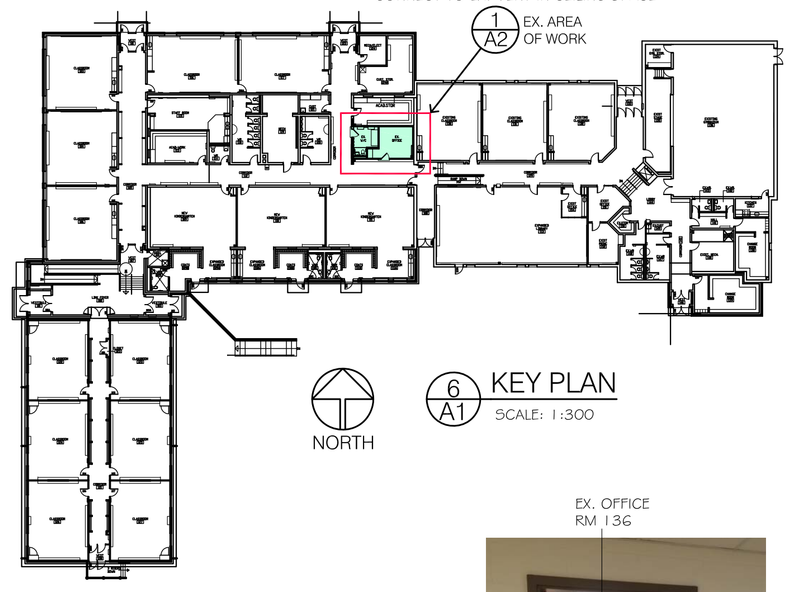

6 A1 KEY PLAN
SCALE: 1:300

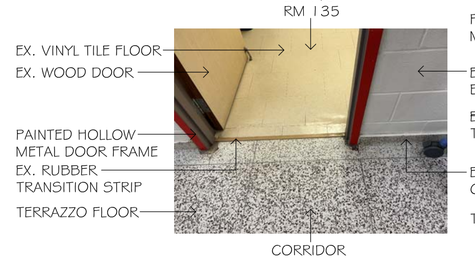

7 A1 EXISTING DOOR THRESHOLD
SCALE: 1:25

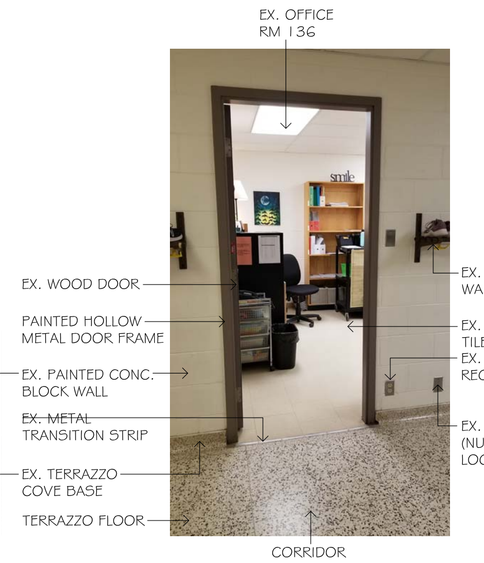

8 A1 EXISTING DOOR THRESHOLD
SCALE: 1:25

WILCOX ARCHITECTS INC.
74 LINDSAY ST. SOUTH
LINDSAY, ONTARIO
PHONE: 705-328-0175
wilcox.off@gmail.com

ONTARIO ASSOCIATION OF ARCHITECTS
GLENN K. WILCOX
LICENCE 3966

PROJECT NORTH

Peterborough Victoria Northumberland and Clarington Catholic District School Board

CODE	STEEL LINTEL SCHEDULE (MIN. SIZE)
L-1	2 - 102 x 102 x 9.5 (4" x 4" x 3/8") WELDED TOGETHER
L-2	76 x 76 x 6.4 (3" x 3" x 1/4") ⊥ SHAPED
L-3	127 x 127 x 6.4 (5" x 5" x 1/4")

SYMBOLS LEGEND

SYMBOL	DESCRIPTION
	RECEPTACLE
	RECEPTACLE - ABOVE COUNTER
$	LIGHT SWITCH
	DETECTOR
	EMERGENCY LIGHT
	TELEPHONE
	STROBE
	1x4 RECESSED LED LIGHT FIXTURE
	RETURN GRILLE

GFI = GROUND FAULT INTERRUPT

EX = EXISTING
N = NEW
R = REMOVE
RE = RELOCATE

EX. DOOR
NEW DOOR

FD = FIRE DAMPER
D = DOWEL (STEEL)

FOR TENDER & PERMIT	DEC 18/2023
ISSUED:	DATE:

THIS DRAWING IS COMPLIMENTARY & MUST BE READ IN CONJUNCTION WITH ALL THE OTHER DRAWINGS AND/OR SPECIFICATIONS. REPORT ANY INCONSISTENCIES TO THE ARCHITECT.

PROJECT:
ST. MARTIN C.E.S.
NEW UNIVERSAL W/C

531 ENNISMORE ROAD, ENNISMORE, on K0L 1T0

DRAWING TITLE:
KEY PLAN
FLOOR PLANS
EX. REFLECTED CLG PLAN

SCALE: AS NOTED	DRAWING NUMBER: A1 OF 2
DRAWN BY: SV	23051
CHECKED BY: GW	