

6
MATCH LINE X FOR CONTINUATION
SEE A404

- NOTES:
1. APPLY 1 HR. RATED SPRAY FIREPROOFING TO ROOF STRUCTURE BETWEEN G.L. 6 AND G.L. 19 INCLUSIVE, ACROSS FULL WIDTH OF BUILDING.
 2. FIREPROOFING TO ABUT FULL HEIGHT VERTICAL WALLS.
 3. DIMENSIONS ARE PARALLEL TO ROOF SLOPE.
 4. CEILING HEIGHT TAKEN ABOVE FINISHED FLOOR.
 5. REFER TO ELECTRICAL & MECHANICAL DRAWINGS FOR ADDITIONAL LIGHTS & DEVICES QUANTITY AND ARCHITECTURAL FOR LOCATIONS.
 6. ALL DIMENSIONS ARE TO EDGE OF DOOR LEAF.

LEGEND

- GYPSUM BOARD
 - SUSPENDED T-BAR WITH ACOUSTIC TILE
 - WOOD PANEL
 - EXPOSED CONCRETE
 - EXPOSED UNDERSIDE OF STRUCTURE C/W FIREPROOFING
 - CEILING GRILLE / DIFFUSER - SEE MECHANICAL
 - CEILING GRILLE / DIFFUSER - SEE MECHANICAL
 - ACCESS PANEL
 - FLUORESCENT FIXTURE
 - FLUORESCENT FIXTURE
 - SINGLE TUBE LAMP
 - POT LIGHT
 - PENDANT LIGHT
 - WALL MOUNTED INTERIOR LIGHT
- N.B. ALL DIMENSIONS INDICATED ARE ABOVE FINISHED FLOOR.

MATCH LINE X FOR CONTINUATION
SEE A406

Contractor must check and verify all dimensions on the job and report any discrepancies to the Architect before proceeding with the work.

Do not scale the drawing.

All drawings, specifications and related documents are the copyright property of the Architect and must be returned upon request. Reproduction in part or whole is forbidden without the Architect's written permission.

This drawing is not to be used for construction until signed by the Architect.

ISSUE RECORD

no.	date	issued for	by
1	May 13, 97	TENDER	

REVISION RECORD

No.	date	revision	by

A.J. Diamond, Donald Schmitt & Company
Architecture and Planning

2 Berkeley Street, Suite 600
Toronto, Ontario M5A 2W3
tel. (416) 862-8800
fax. (416) 862-5508

G & M Technical Services LTD
Mechanical & Electrical Consultants

1029 Queen Street East
Toronto, Ontario M4M 1K3
tel. (416) 778-6553
fax. (416) 778-7993

Yolles Partnership Inc
Consulting Structural Engineers


163 Queen Street, Suite 200
Toronto, Ontario M5A 1S4
tel. (416) 363-8123
fax. (416) 363-0341

Arencon Ltd
Fire & Life Safety Consultants

1401 Captain Court
Mississauga, Ontario L5J 1A9
tel. (905) 855-9090
fax. (905) 855-9687

Aercoacoustics
Acoustics Consultants

50 Ronson Dr. #127
Toronto, Ontario M9W 1B3
tel. (416) 249-3361
fax. (416) 249-3613

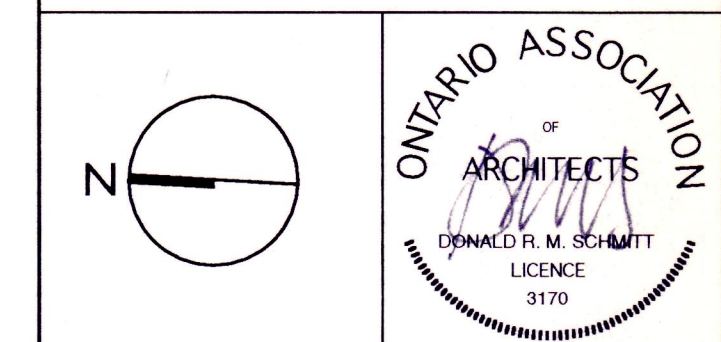

TRENT UNIVERSITY
OTONABEE COLLEGE
RENOVATION PROJECT
PHASE 2

Drawing:

UPPER LEVEL
R. C. P.

Scale:
1/8" = 1'-0"
0 1 5 10 ft

Date:
May 13 1997

Project No.
9501

Revision No.
0

Drawing No.

A 405